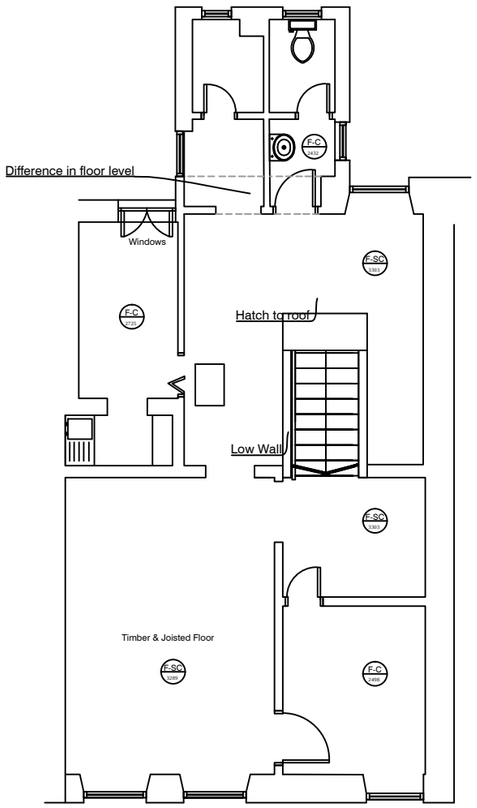

FIRST FLOOR PLAN

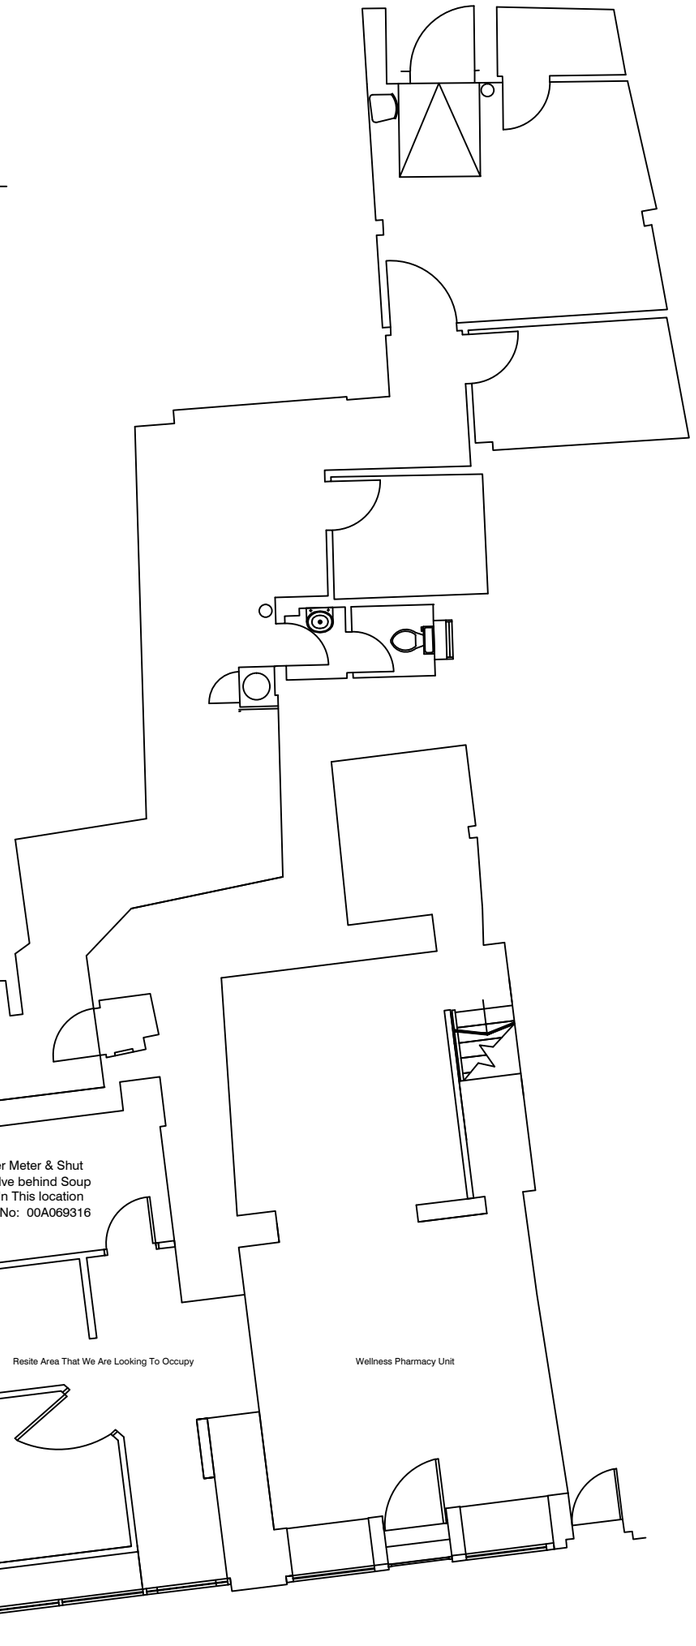

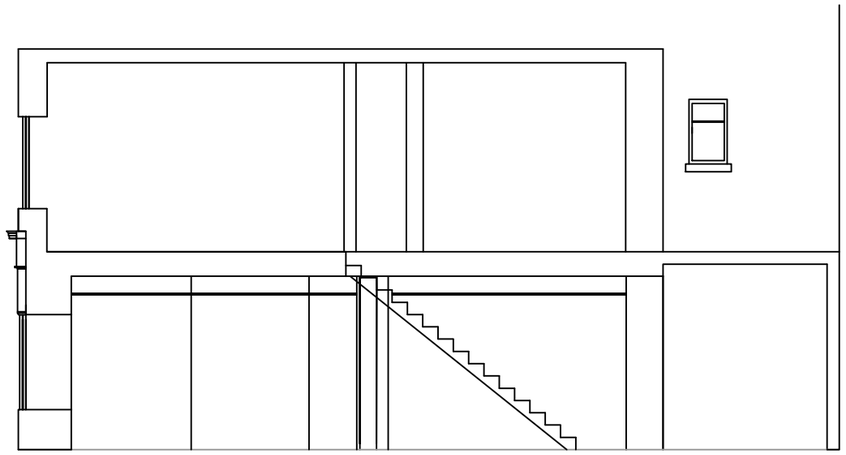

SECTION A-A

NOTE:
- Re site Shop has no A\C system
- Full Refurbishment Asbestos Survey Will Be Required
- No Access to basement
- Only Single Phase 60amp Supply in Pharmacy Shop

WALLS:
The walls in the sales area have a laminated slat wall system throughout
Rear of shop is a mixture of laminate shelving fixtures mounted to the wall
In the rear store room area it is mainly plasterboard and concrete.

FLOOR FINISHES:
Combination of laminate and tiled flooring.
Carpeting to the stairs and on first floor
Timber & Joisted Floor between ground floor and basement and first floor

CEILING FINISHES:
Lay in grid suspended ceiling throughout shop.
Structural Ceiling consists of plasterboard then timber joists.

EXISTING SURVEY

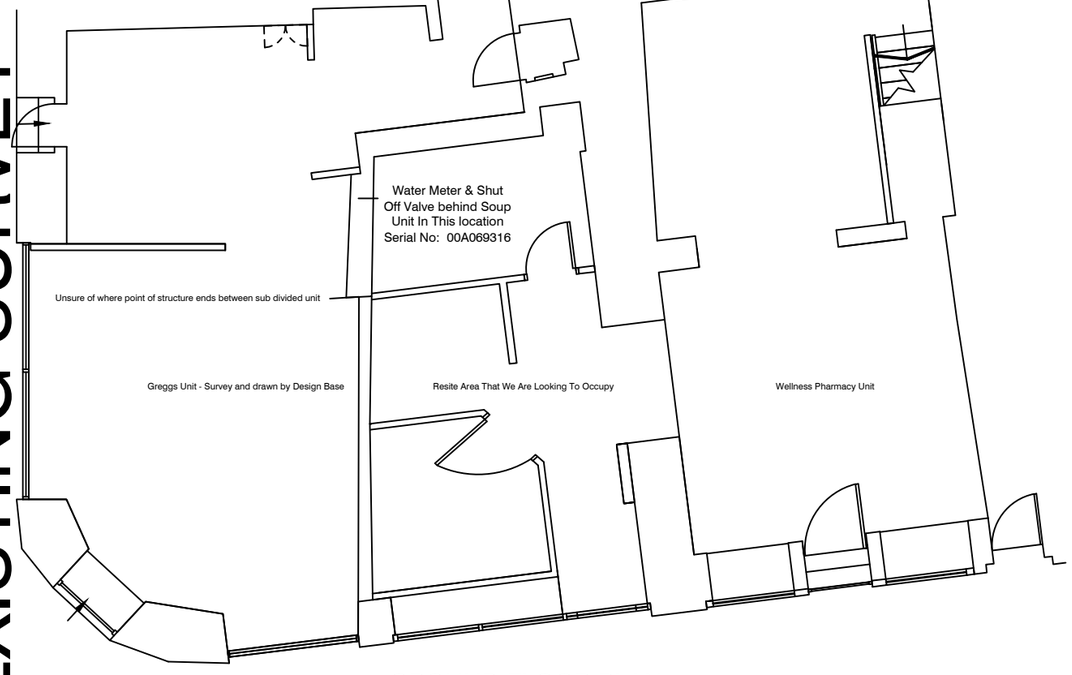

GROUND FLOOR PLAN

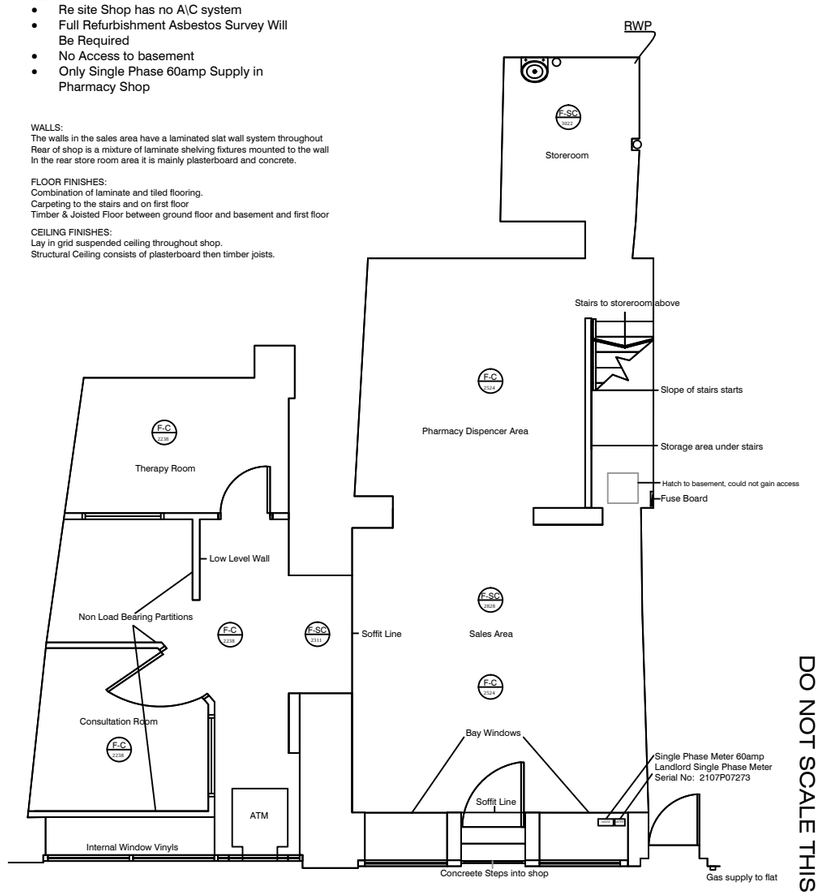

GROUND FLOOR PLAN

DO NOT SCALE THIS DRAWING

REV	DESCRIPTION	DATE	NAME

GREGGS

GREGGS of SCOTLAND
CLYDESMILL BAKERY
75 WESTBURN DRIVE
CLYDESMILL ESTATE
G72 7NA
tel: (0141) 646 2236

Title PORTOBELLO

Title EXISTING SURVEY

Site Address
168 PORTBELLO HIGH STREET
PORTBELLO
EH15 1EX

Gross Building Area	Gross Sales Area
146 Sqm	-

Drawing No. RNTH/S0218/01 Rev.

Date 31.03.15 Scale 1:100 @ A3

Drawn by MH

Issued 31.03.15

Scale Bar 0 500 1000 2000